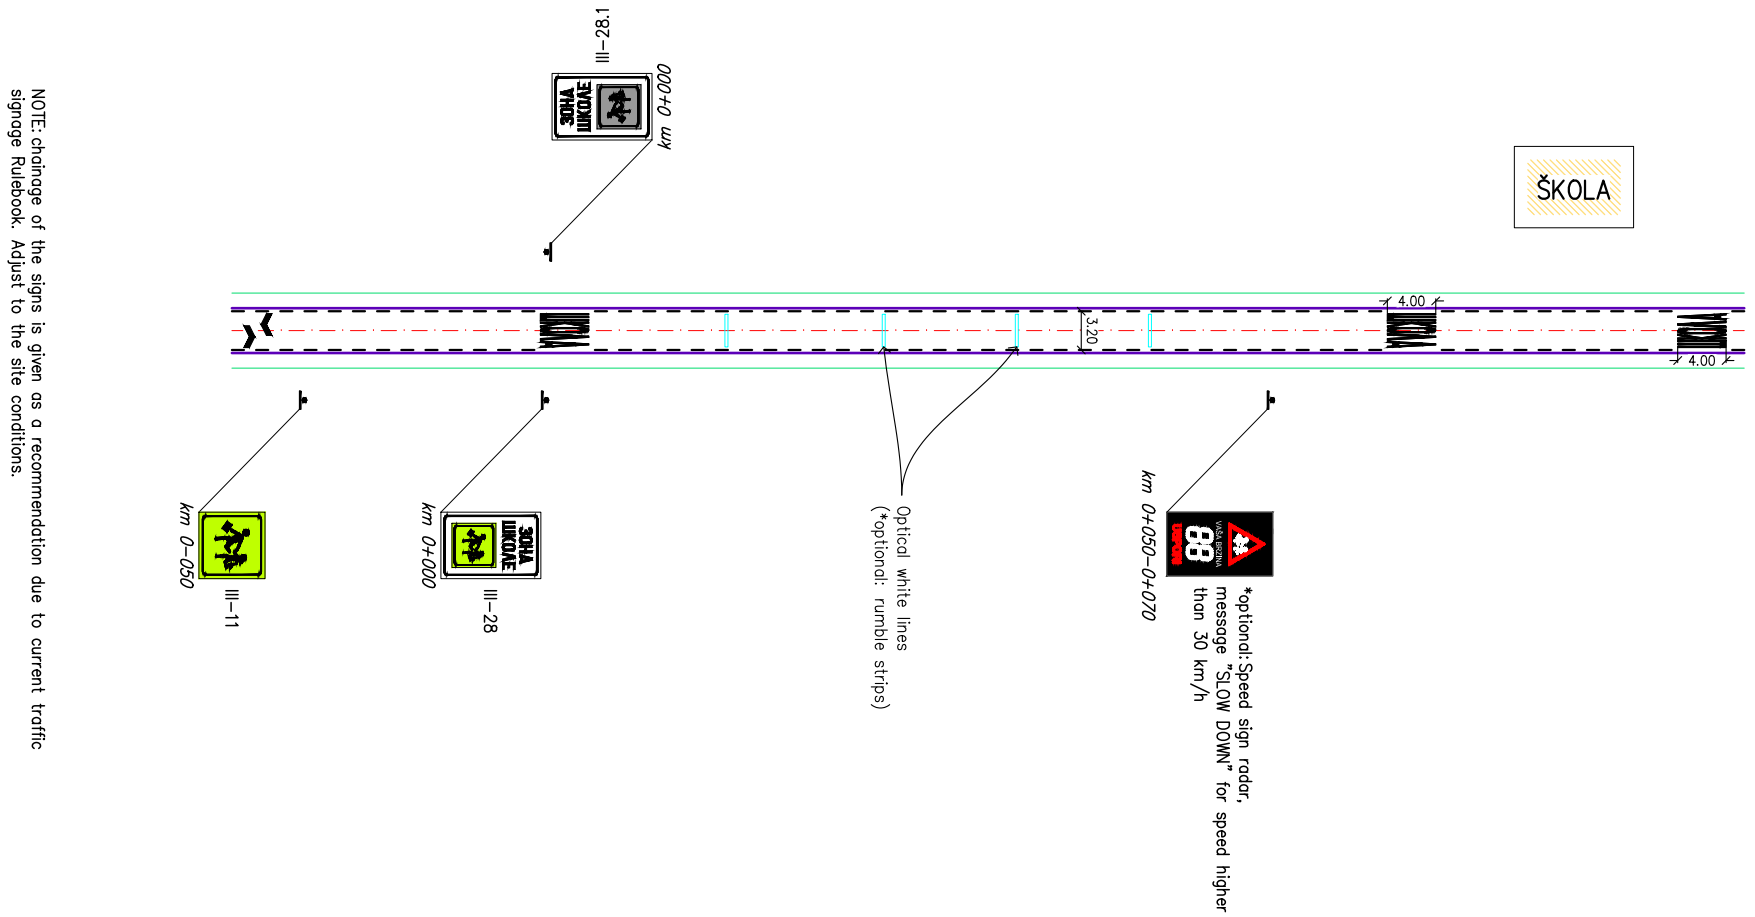

Guidelines for local roads designing (GLRD)

ATTACHMENT: The method of marking the School zone on the local road of the design class K4 (standard cross section PP6.2)

Attachment No.: ZS–04–K4	Date: july 2022	Scale: 1:500